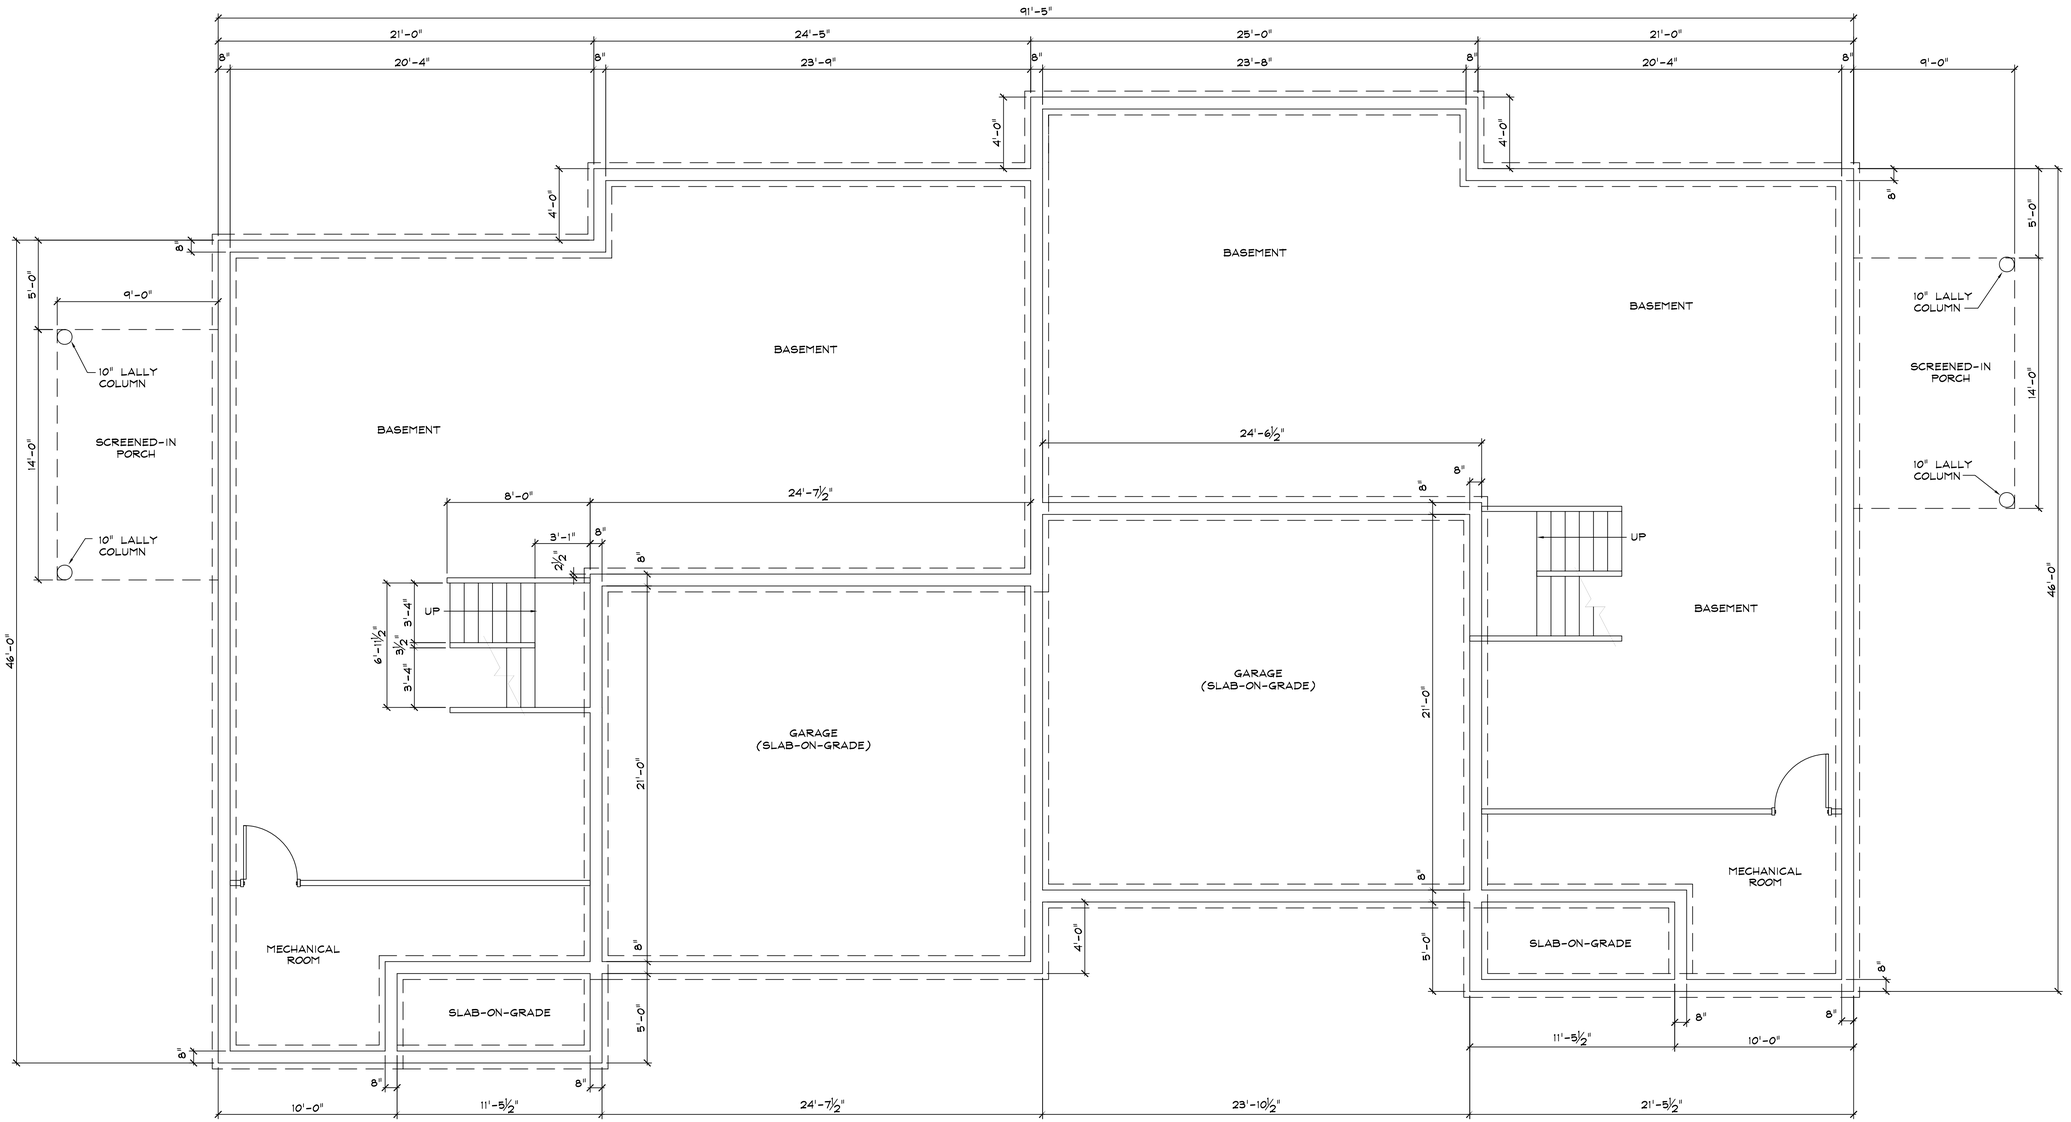

1 FOUNDATION PLAN
1/4" = 1'-0"

FOUNDATION NOTES:

1. TOP OF SLAB ELEVATION TO BE DETERMINED IN FIELD.
2. 4" CONCRETE SLAB W/STRUX 90/20 REINFORCING.
3. 8" CONCRETE FOUNDATION WALL.
4. 10 MIL. REINFORCED VAPOR RETARDER UNDER ENTIRE SLAB
5. 12"(MIN.) CRUSHED STONE UNDER FOOTING.
6. ALL FOOTINGS TO BEAR ON UNDISTURBED NATIVE SOILS OR COMPACTED STRUCTURAL FILL WITH MINIMUM BEARING PRESSURE OF 3,500 PFS (CONFIRMED BY OTHERS).
7. ALL CONCRETE SHALL HAVE A MINIMUM 28 DAYS COMPRESSIVE STRENGTH OF 3,000 PSI OR MAXIMUM SLUMP OF 4".
8. ALL REINFORCING STEEL SHALL BE GRADE 60.

PROGRESS ONLY
NOT FOR
CONSTRUCTION
4/8/08

THIS DRAWING IS THE PROPERTY OF STEVE GUILD DESIGN, LLC AND IS NOT TO BE COPIED, REPRODUCED OR THE CONTENT THEREOF USED IN WHOLE OR IN PART, WITHOUT THE PRIOR WRITTEN CONSENT OF STEVE GUILD

STEVE GUILD DESIGN, LLC
110 MAIN STREET, SUITE 102 BURLINGTON, VT 05401
PHONE: 802-863-4301 FAX: 802-658-8400 EMAIL: STEVEGUILDDESIGN@VTSKY.NET

NO.	DATE:	REVISION

WILLISTON RESID. UNITS
NEW TOWNHOUSE
WILLISTON, VERMONT

SCALE:	AS NOTED
DATE:	4/4/08
DRAWN BY:	SCG
CHECKED BY:	SCG
PROJECT:	

SHEET TITLE:
FOUNDATION PLAN

DRAWING NO.
A1

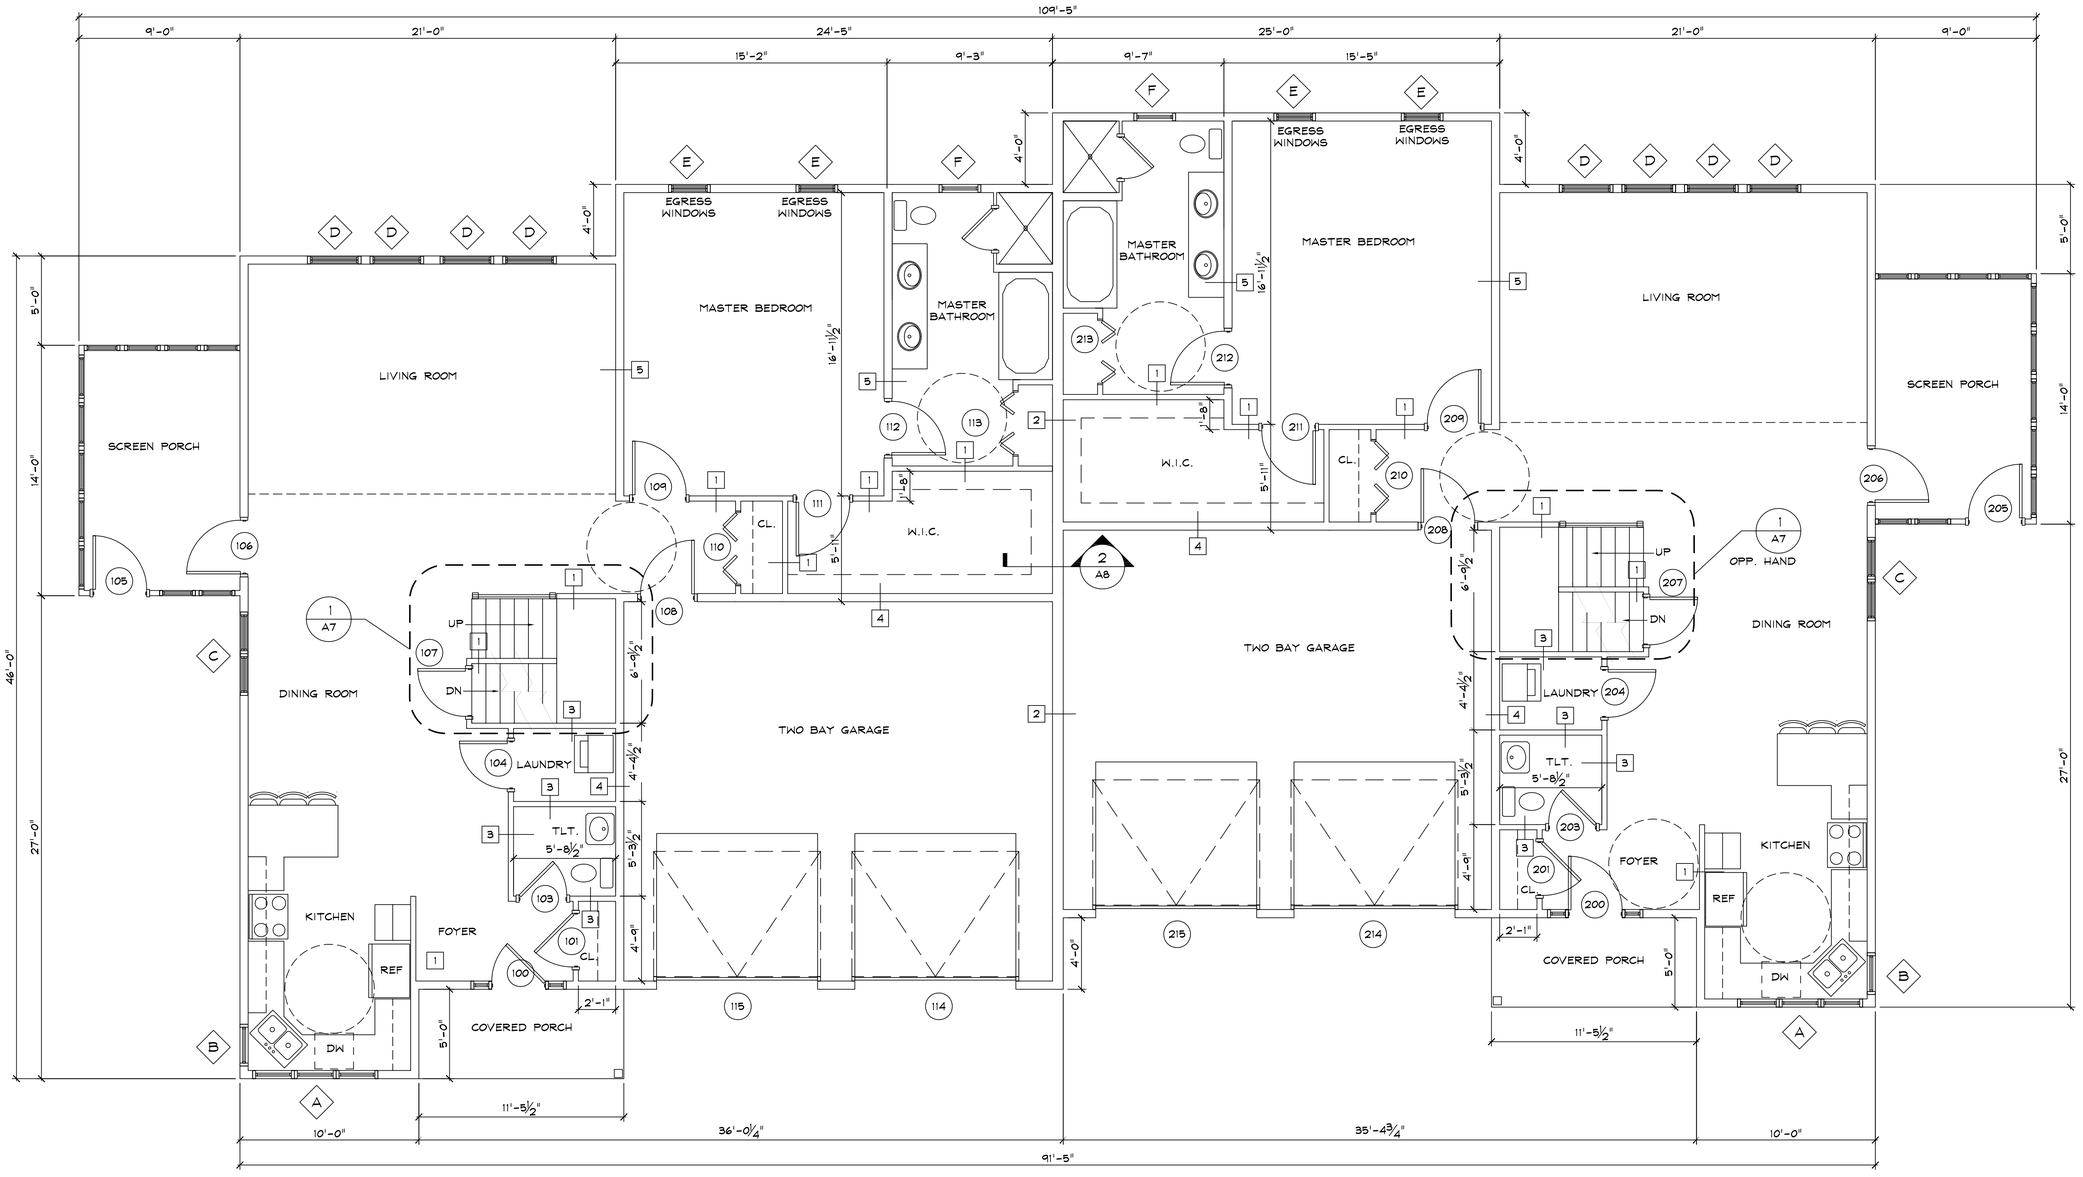

1 FIRST FLOOR PLAN
1/4" = 1'-0"

PROGRESS ONLY
NOT FOR
CONSTRUCTION
4/8/08

THIS DRAWING IS THE PROPERTY OF STEVE GUILD DESIGN, LLC AND IS NOT TO BE COPIED, REPRODUCED OR THE CONTENT THEREOF USED IN WHOLE OR IN PART, WITHOUT THE PRIOR WRITTEN CONSENT OF STEVE GUILD

STEVE GUILD DESIGN, LLC
110 MAIN STREET, SUITE 102 BURLINGTON, VT 05401
PHONE: 802-863-4301 FAX: 802-658-8400 EMAIL: STEVEGUILDDESIGN@VTSKY.NET

NO.	DATE:	REVISION

WILLISTON RESID. UNITS
NEW TOWNHOUSE
WILLISTON, VERMONT

SCALE:	AS NOTED
DATE:	4/4/08
DRAWN BY:	SCG
CHECKED BY:	SCG
PROJECT:	

SHEET TITLE:
FIRST FLOOR PLAN

DRAWING NO.
A2

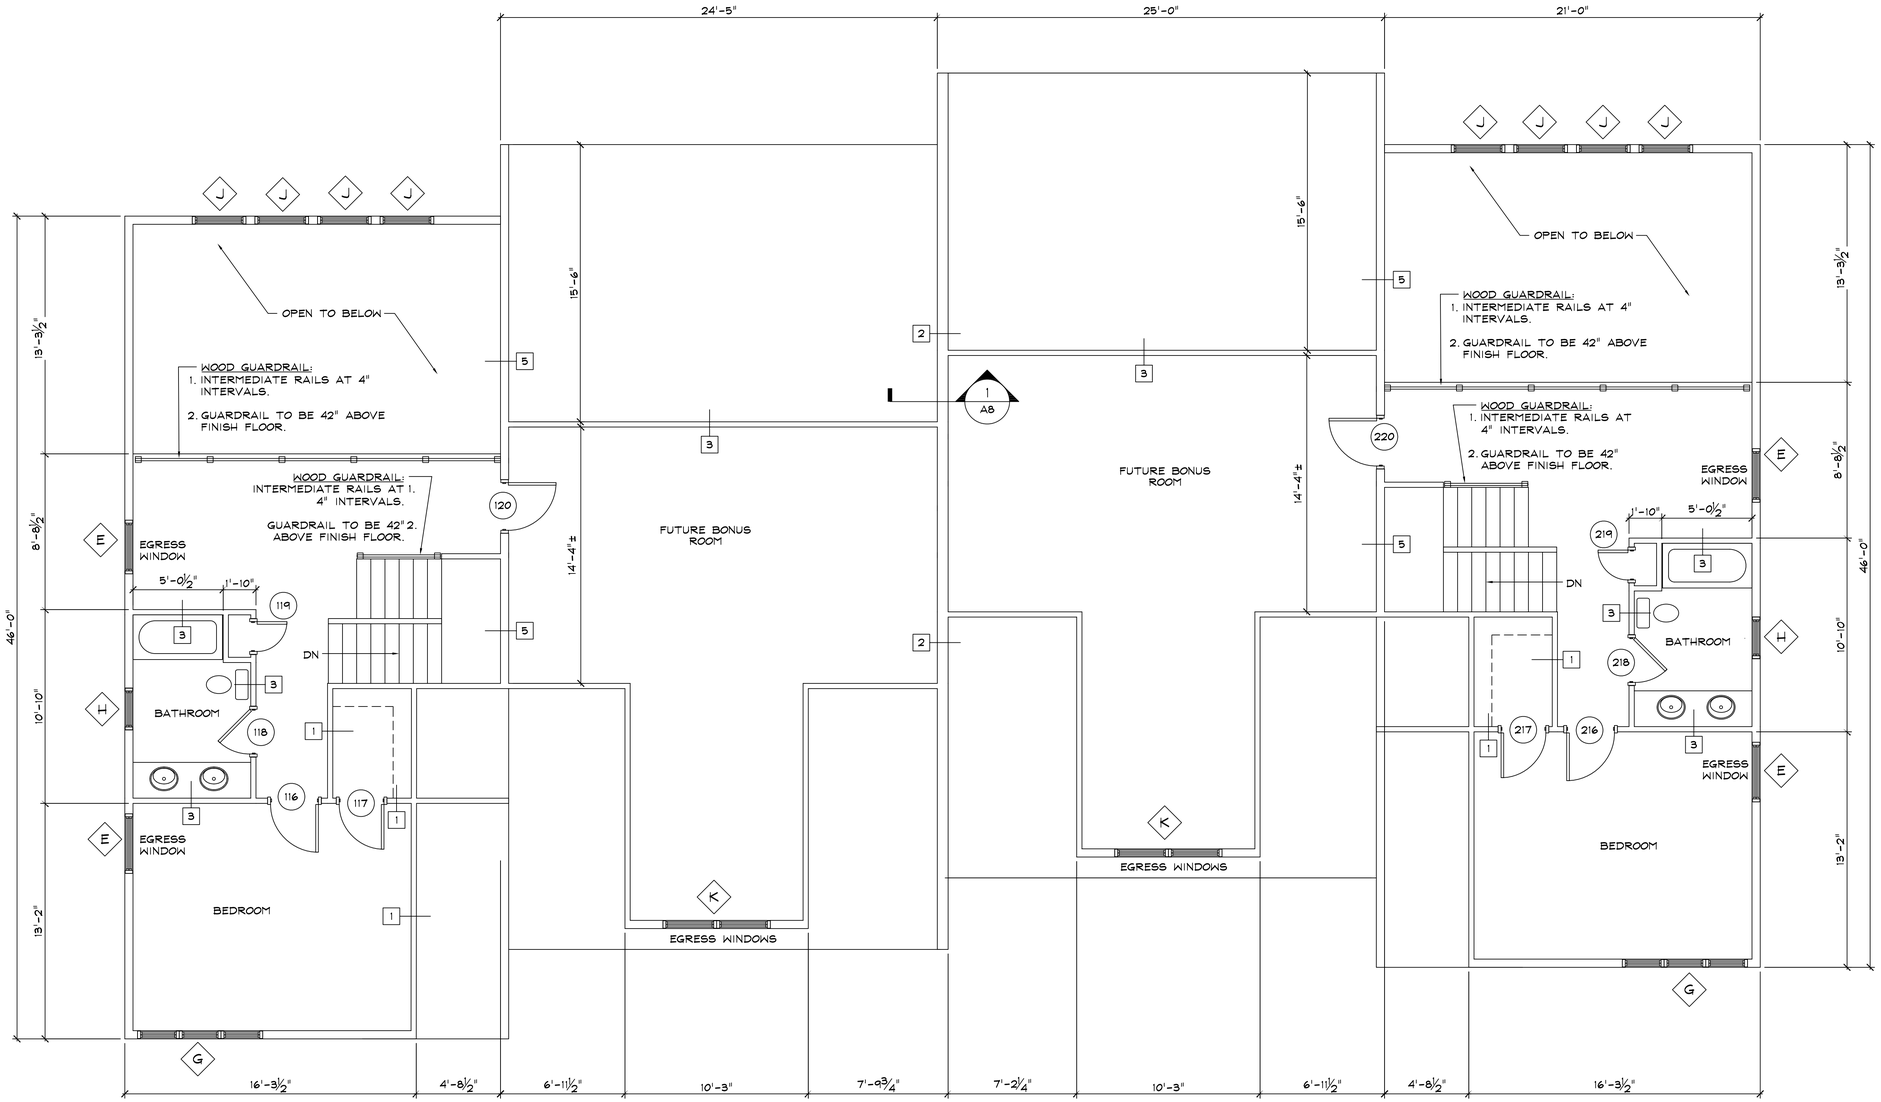

1 SECOND FLOOR PLAN
1/4" = 1'-0"

PROGRESS ONLY
NOT FOR CONSTRUCTION
4/8/08

THIS DRAWING IS THE PROPERTY OF STEVE GUILD DESIGN, LLC AND IS NOT TO BE COPIED, REPRODUCED OR THE CONTENT THEREOF USED IN WHOLE OR IN PART, WITHOUT THE PRIOR WRITTEN CONSENT OF STEVE GUILD

STEVE GUILD DESIGN, LLC
110 MAIN STREET, SUITE 102 BURLINGTON, VT 05401
PHONE: 802-863-4301 FAX: 802-658-8400 EMAIL: STEVEGUILDDESIGN@VTSKY.NET

NO.	DATE:	REVISION

WILLISTON RESID. UNITS
NEW TOWNHOUSE
WILLISTON, VERMONT

SCALE: AS NOTED
DATE: 4/4/08
DRAWN BY: SCG
CHECKED BY: SCG
PROJECT:
SHEET TITLE:
SECOND FLOOR PLAN
DRAWING NO.
A3

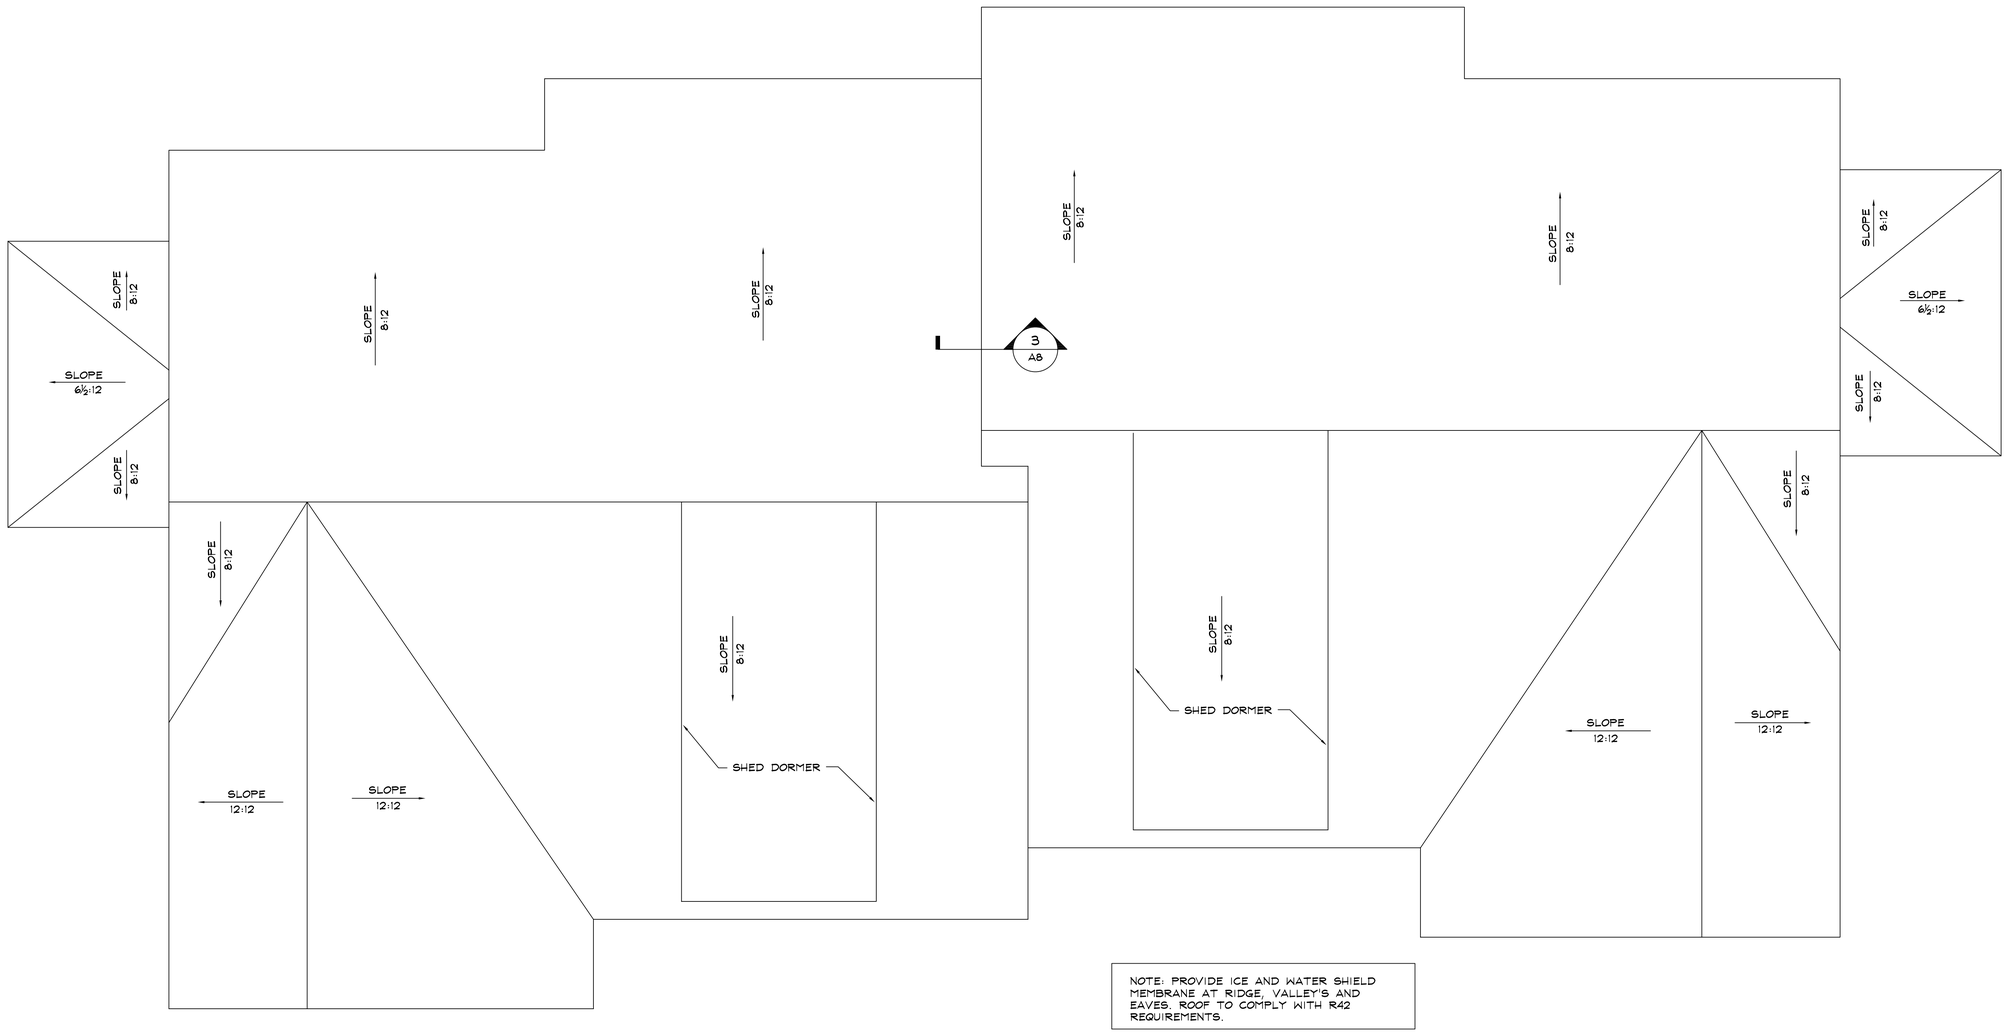

NOTE: PROVIDE ICE AND WATER SHIELD MEMBRANE AT RIDGE, VALLEY'S AND EAVES. ROOF TO COMPLY WITH R42 REQUIREMENTS.

1 ROOF PLAN
1/4" = 1'-0"

PROGRESS ONLY
NOT FOR
CONSTRUCTION
4/8/08

THIS DRAWING IS THE PROPERTY OF STEVE GUILD DESIGN, LLC AND IS NOT TO BE COPIED, REPRODUCED OR THE CONTENT THEREOF USED IN WHOLE OR IN PART, WITHOUT THE PRIOR WRITTEN CONSENT OF STEVE GUILD

STEVE GUILD DESIGN, LLC
110 MAIN STREET, SUITE 102 BURLINGTON, VT 05401
PHONE: 802-863-4301 FAX: 802-658-8400 EMAIL: STEVEGUILDDESIGN@VTSKY.NET

NO.	DATE:	REVISION

WILLISTON RESID. UNITS
NEW TOWNHOUSE
WILLISTON, VERMONT

SCALE: AS NOTED
DATE: 4/4/08
DRAWN BY: SCG
CHECKED BY: SCG
PROJECT:

SHEET TITLE:
ROOF PLAN

DRAWING NO.
A4

1 FRONT ELEVATION
1/4" = 1'-0"

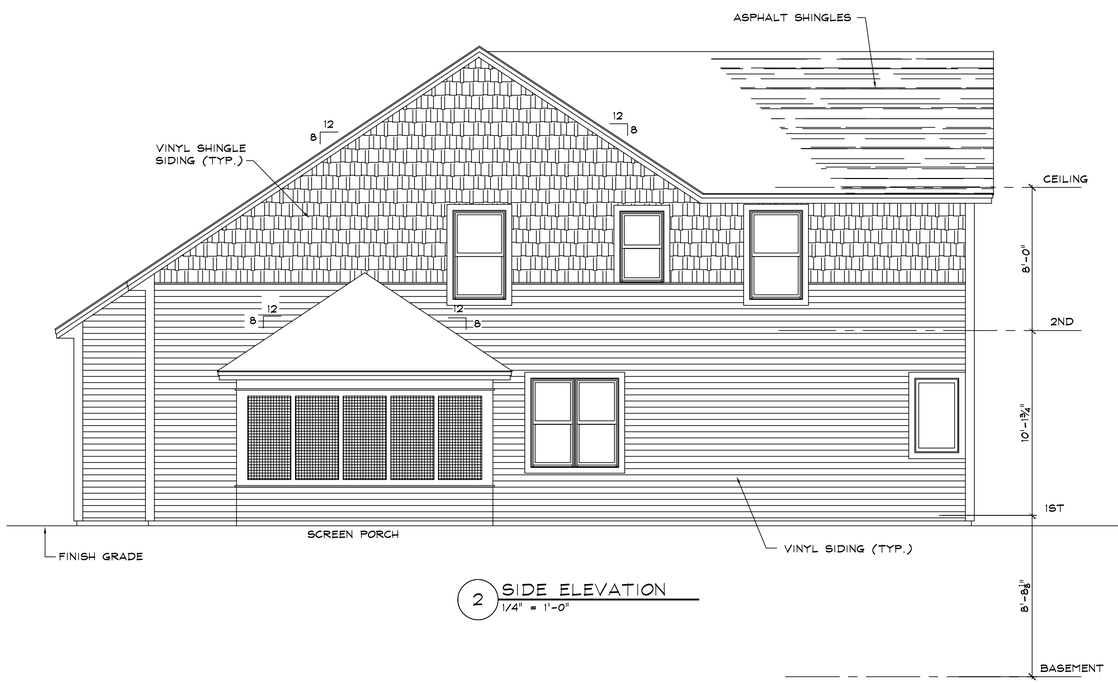

2 SIDE ELEVATION
1/4" = 1'-0"

PROGRESS ONLY
NOT FOR
CONSTRUCTION
4/8/08

THIS DRAWING IS THE PROPERTY OF STEVE GUILD DESIGN, LLC AND IS NOT TO BE COPIED, REPRODUCED OR THE CONTENT THEREOF USED IN WHOLE OR IN PART, WITHOUT THE PRIOR WRITTEN CONSENT OF STEVE GUILD

STEVE GUILD DESIGN, LLC
110 MAIN STREET, SUITE 102 BURLINGTON, VT 05401
PHONE: 802-863-4301 FAX: 802-658-8400 EMAIL: STEVEGUILDDESIGN@VTSKY.NET

NO.	DATE:	REVISION

WILLISTON RESID. UNITS
NEW TOWNHOUSE
WILLISTON, VERMONT

SCALE:	AS NOTED
DATE:	3/5/07
DRAWN BY:	SCG
CHECKED BY:	SCG
PROJECT:	

SHEET TITLE:
EXTERIOR ELEVATION

DRAWING NO.
A5

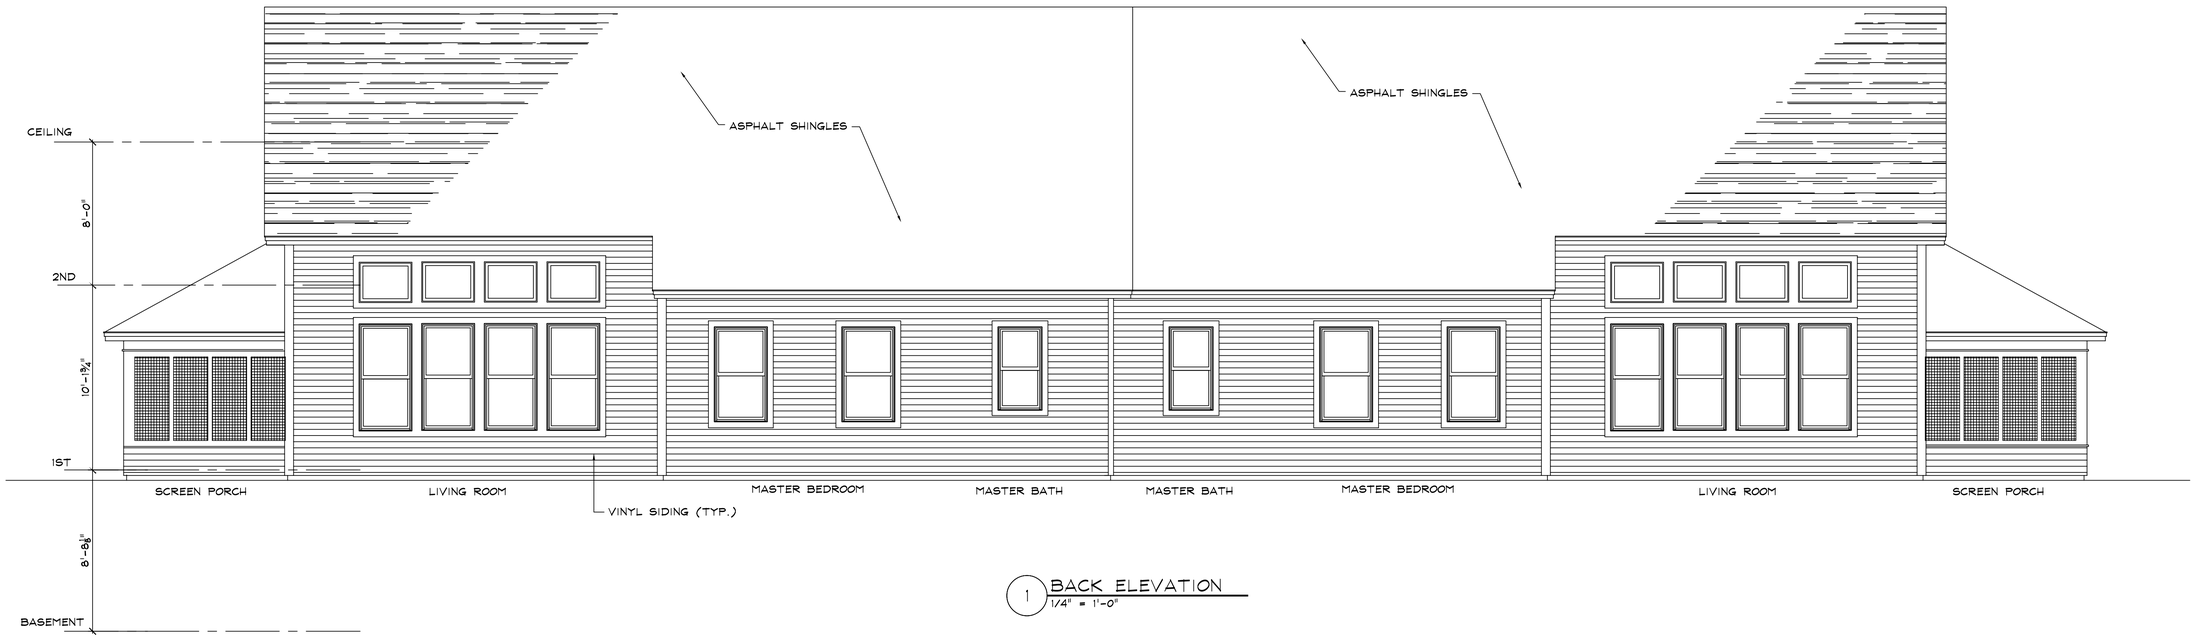

1 BACK ELEVATION
1/4" = 1'-0"

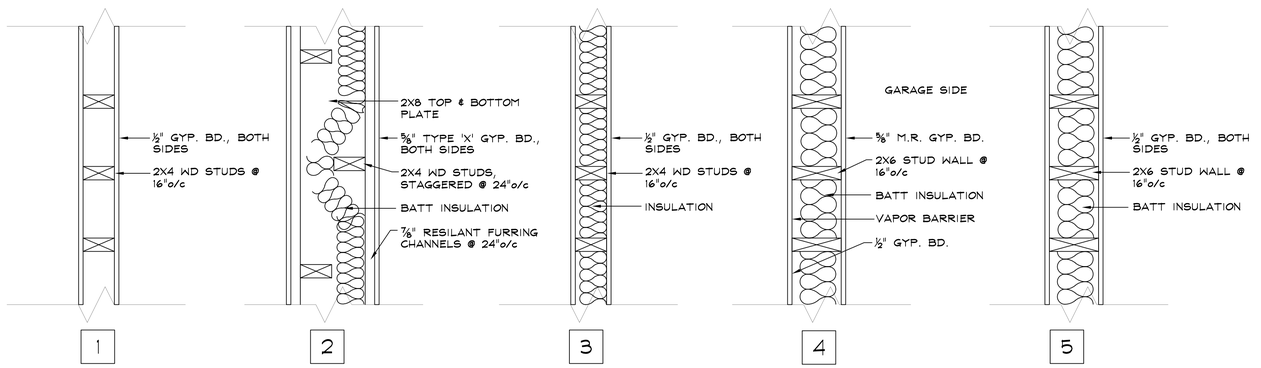

SIM. TO U.L. #U340

SUBSTITUTE M.R. GYP. BD. IN GARAGE

2 WALL TYPES
1 1/2" = 1'-0"

NOTE:
1. PROVIDE BLOCKING IN ALL BATHROOMS AT TOILET LOCATIONS FOR FUTURE GRAB BARS.

PROGRESS ONLY
NOT FOR
CONSTRUCTION
4/8/08

THIS DRAWING IS THE PROPERTY OF STEVE GUILD DESIGN, LLC AND IS NOT TO BE COPIED, REPRODUCED OR THE CONTENT THEREOF USED IN WHOLE OR IN PART, WITHOUT THE PRIOR WRITTEN CONSENT OF STEVE GUILD

STEVE GUILD DESIGN, LLC
110 MAIN STREET, SUITE 102 BURLINGTON, VT 05401
PHONE: 802-863-4301 FAX: 802-658-8400 EMAIL: STEVEGUILDDESIGN@VTSKY.NET

NO.	DATE:	REVISION

WILLISTON RESID. UNITS
NEW TOWNHOUSE
WILLISTON, VERMONT

SCALE:	AS NOTED
DATE:	3/5/07
DRAWN BY:	SCG
CHECKED BY:	SCG
PROJECT:	

SHEET TITLE:

EXTERIOR ELEVATION & WALL TYPES

DRAWING NO.

A6

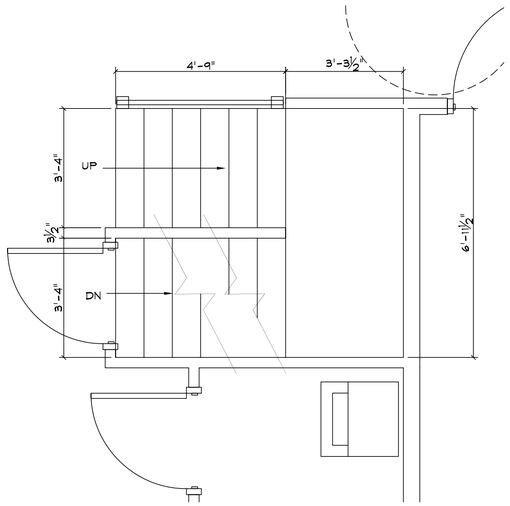

1 FIRST FLOOR STAIR PLAN
1/2" = 1'-0"

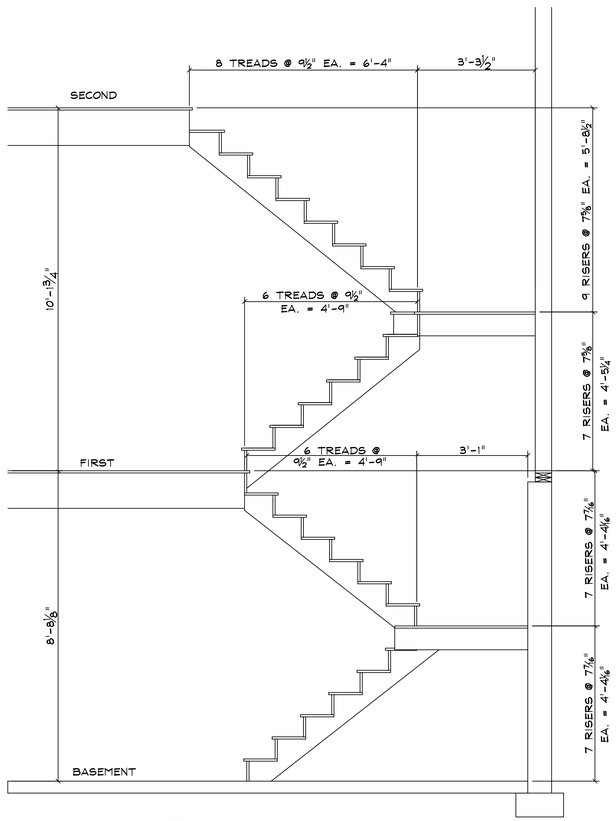

2 STAIR SECTION
1/2" = 1'-0"

DOOR SCHEDULE		
DOOR NUMBER	DOOR SIZE	TYPE
FIRST FLOOR		
100	3'-0"X6'-8"	INSULATED EXTERIOR DOOR WITH SIDE LITES
101	3'-0"X6'-8"	HOLLOW CORE INTERIOR DOOR
102	-	NOT USED
103	2'-8"X6'-8"	HOLLOW CORE INTERIOR DOOR
104	2'-8"X6'-8"	HOLLOW CORE INTERIOR DOOR
105	3'-0"X6'-8"	EXTERIOR SCREEN DOOR
106	3'-0"X6'-8"	INSULATED EXTERIOR DOOR - FULL GLASS
107	2'-8"X6'-8"	HOLLOW CORE INTERIOR DOOR
108	3'-0"X6'-8"	INSULATED EXTERIOR DOOR
109	3'-0"X6'-8"	HOLLOW CORE INTERIOR DOOR
110	(2)2'-0"X6'-8"	BI-FOLD DOORS
111	3'-0"X6'-8"	HOLLOW CORE INTERIOR DOOR
112	3'-0"X6'-8"	HOLLOW CORE INTERIOR DOOR
113	(2)1'-9"X6'-8"	BI-FOLD DOORS
114	9'-0"X8'-0"	OVERHEAD GARAGE DOOR
115	9'-0"X8'-0"	OVERHEAD GARAGE DOOR
SECOND FLOOR		
116	2'-8"X6'-8"	HOLLOW CORE INTERIOR DOOR
117	2'-6"X6'-8"	HOLLOW CORE INTERIOR DOOR
118	2'-6"X6'-8"	HOLLOW CORE INTERIOR DOOR
119	1'-8"X6'-8"	HOLLOW CORE INTERIOR DOOR
120	2'-8"X6'-8"	HOLLOW CORE INTERIOR DOOR

DOOR SCHEDULE		
DOOR NUMBER	DOOR SIZE	TYPE
FIRST FLOOR		
200	3'-0"X6'-8"	INSULATED EXTERIOR DOOR WITH SIDE LITES
201	3'-0"X6'-8"	HOLLOW CORE INTERIOR DOOR
202	-	NOT USED
203	2'-8"X6'-8"	HOLLOW CORE INTERIOR DOOR
204	2'-8"X6'-8"	HOLLOW CORE INTERIOR DOOR
205	3'-0"X6'-8"	EXTERIOR SCREEN DOOR
206	3'-0"X6'-8"	INSULATED EXTERIOR DOOR - FULL GLASS
207	2'-8"X6'-8"	HOLLOW CORE INTERIOR DOOR
208	3'-0"X6'-8"	INSULATED EXTERIOR DOOR
209	3'-0"X6'-8"	HOLLOW CORE INTERIOR DOOR
210	(2)2'-0"X6'-8"	BI-FOLD DOORS
211	3'-0"X6'-8"	HOLLOW CORE INTERIOR DOOR
212	3'-0"X6'-8"	HOLLOW CORE INTERIOR DOOR
213	(2)1'-9"X6'-8"	BI-FOLD DOORS
214	9'-0"X8'-0"	OVERHEAD GARAGE DOOR
215	9'-0"X8'-0"	OVERHEAD GARAGE DOOR
SECOND FLOOR		
216	2'-8"X6'-8"	HOLLOW CORE INTERIOR DOOR
217	2'-6"X6'-8"	HOLLOW CORE INTERIOR DOOR
218	2'-6"X6'-8"	HOLLOW CORE INTERIOR DOOR
219	1'-8"X6'-8"	HOLLOW CORE INTERIOR DOOR
220	2'-8"X6'-8"	HOLLOW CORE INTERIOR DOOR

3 DOOR SCHEDULE
N.T.S.

WINDOW SCHEDULE					
No.	QUANTITY	WINDOW SIZE	HEAD HEIGHT (ROUGH OPENING)	ROUGH OPENING	TYPE
A	2	26 40-3	7'-5"	90"x48"	TRIPLE CASEMENT
B	2	26 40	7'-5"	30"X48"	CASEMENT
C	2	(2)24X24	7'-5"	(2)30"X57"	DOUBLE HUNG
D	8	32X30	8'-0"	38"X69"	DOUBLE HUNG
E	8	32X28	8'-0"	38"X65"	DOUBLE HUNG, EGRESS WINDOW
F	2	24X24	8'-0"	30X57	DOUBLE HUNG
G	2	(3)24X20	6'-8"	(3)30X49	DOUBLE HUNG
H	2	24X20	6'-8"	30X49	DOUBLE HUNG
J	8	3020	11'-7"	38X27	PICTURE WINDOW (STATIONARY UNIT)
K	2	(2)32X28	6'-8"	(2)38X65	DOUBLE HUNG, EGRESS WINDOW

** ALL WINDOWS TO BE CLAD FROM TOWN & COUNTRY.

4 WINDOW SCHEDULE
N.T.S.

PROGRESS ONLY
NOT FOR
CONSTRUCTION
4/8/08

THIS DRAWING IS THE PROPERTY OF STEVE GUILD DESIGN, LLC AND IS NOT TO BE COPIED, REPRODUCED OR THE CONTENT THEREOF USED IN WHOLE OR IN PART, WITHOUT THE PRIOR WRITTEN CONSENT OF STEVE GUILD

STEVE GUILD DESIGN, LLC
110 MAIN STREET, SUITE 102 BURLINGTON, VT 05401
PHONE: 802-863-4301 FAX: 802-658-8400 EMAIL: STEVEGUILDDESIGN@VTSKY.NET

NO.	DATE:	REVISION

WILLISTON RESID. UNITS
NEW TOWNHOUSE
WILLISTON, VERMONT

SCALE:	AS NOTED
DATE:	3/5/07
DRAWN BY:	SCG
CHECKED BY:	SCG
PROJECT:	

SHEET TITLE:
STAIR PLANS, STAIR SECTION & SCHEDULES

DRAWING NO.
A7

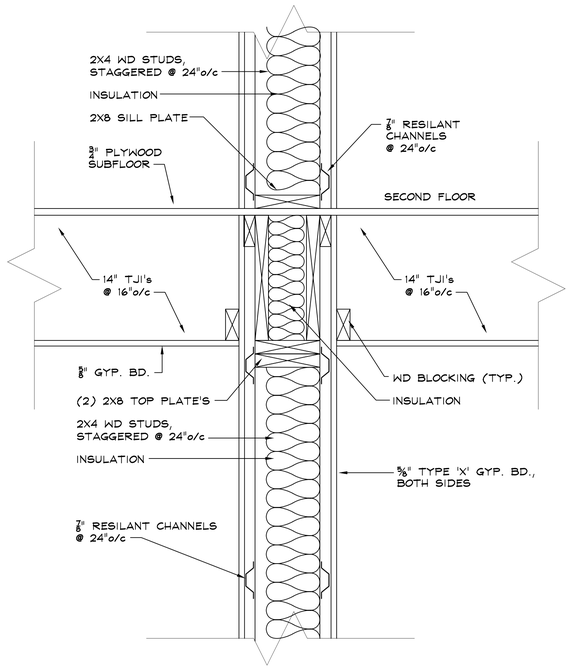

1 DETAIL
1 1/2" = 1'-0"

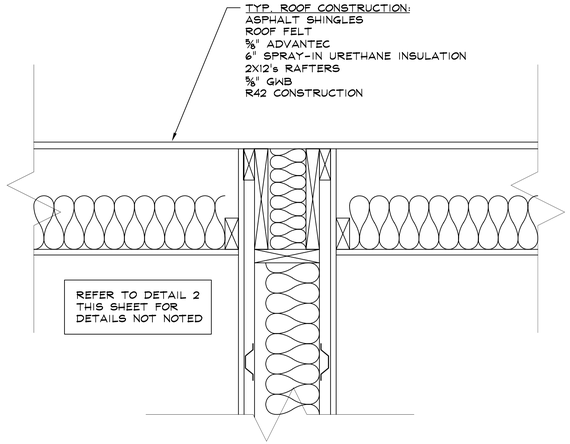

3 DETAIL
1 1/2" = 1'-0"

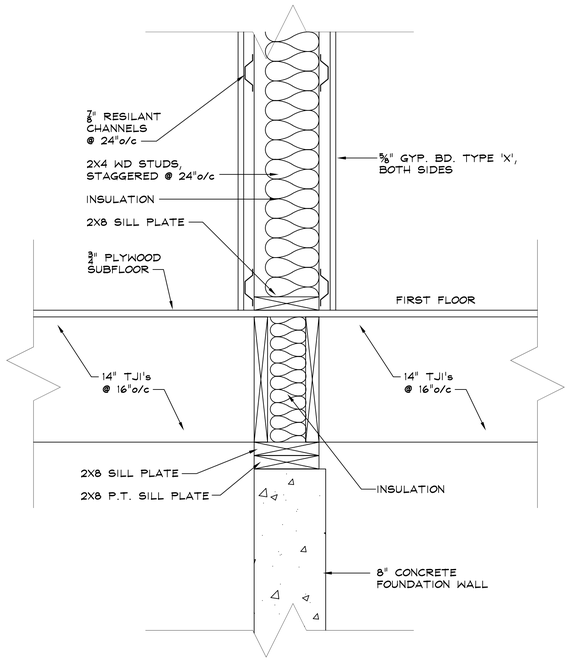

2 DETAIL
1 1/2" = 1'-0"

PROGRESS ONLY
NOT FOR
CONSTRUCTION
4/8/08

THIS DRAWING IS THE PROPERTY OF STEVE GUILD DESIGN, LLC AND IS NOT TO BE COPIED, REPRODUCED OR THE CONTENT THEREOF USED IN WHOLE OR IN PART, WITHOUT THE PRIOR WRITTEN CONSENT OF STEVE GUILD

STEVE GUILD DESIGN, LLC
110 MAIN STREET, SUITE 102 BURLINGTON, VT 05401
PHONE: 802-863-4301 FAX: 802-658-8400 EMAIL: STEVEGUILDDESIGN@VTSKY.NET

NO.	DATE:	REVISION

WILLISTON RESID. UNITS
NEW TOWNHOUSE
WILLISTON, VERMONT

SCALE:	AS NOTED
DATE:	3/5/07
DRAWN BY:	SCG
CHECKED BY:	SCG
PROJECT:	

SHEET TITLE:
DETAILS

DRAWING NO.
A8